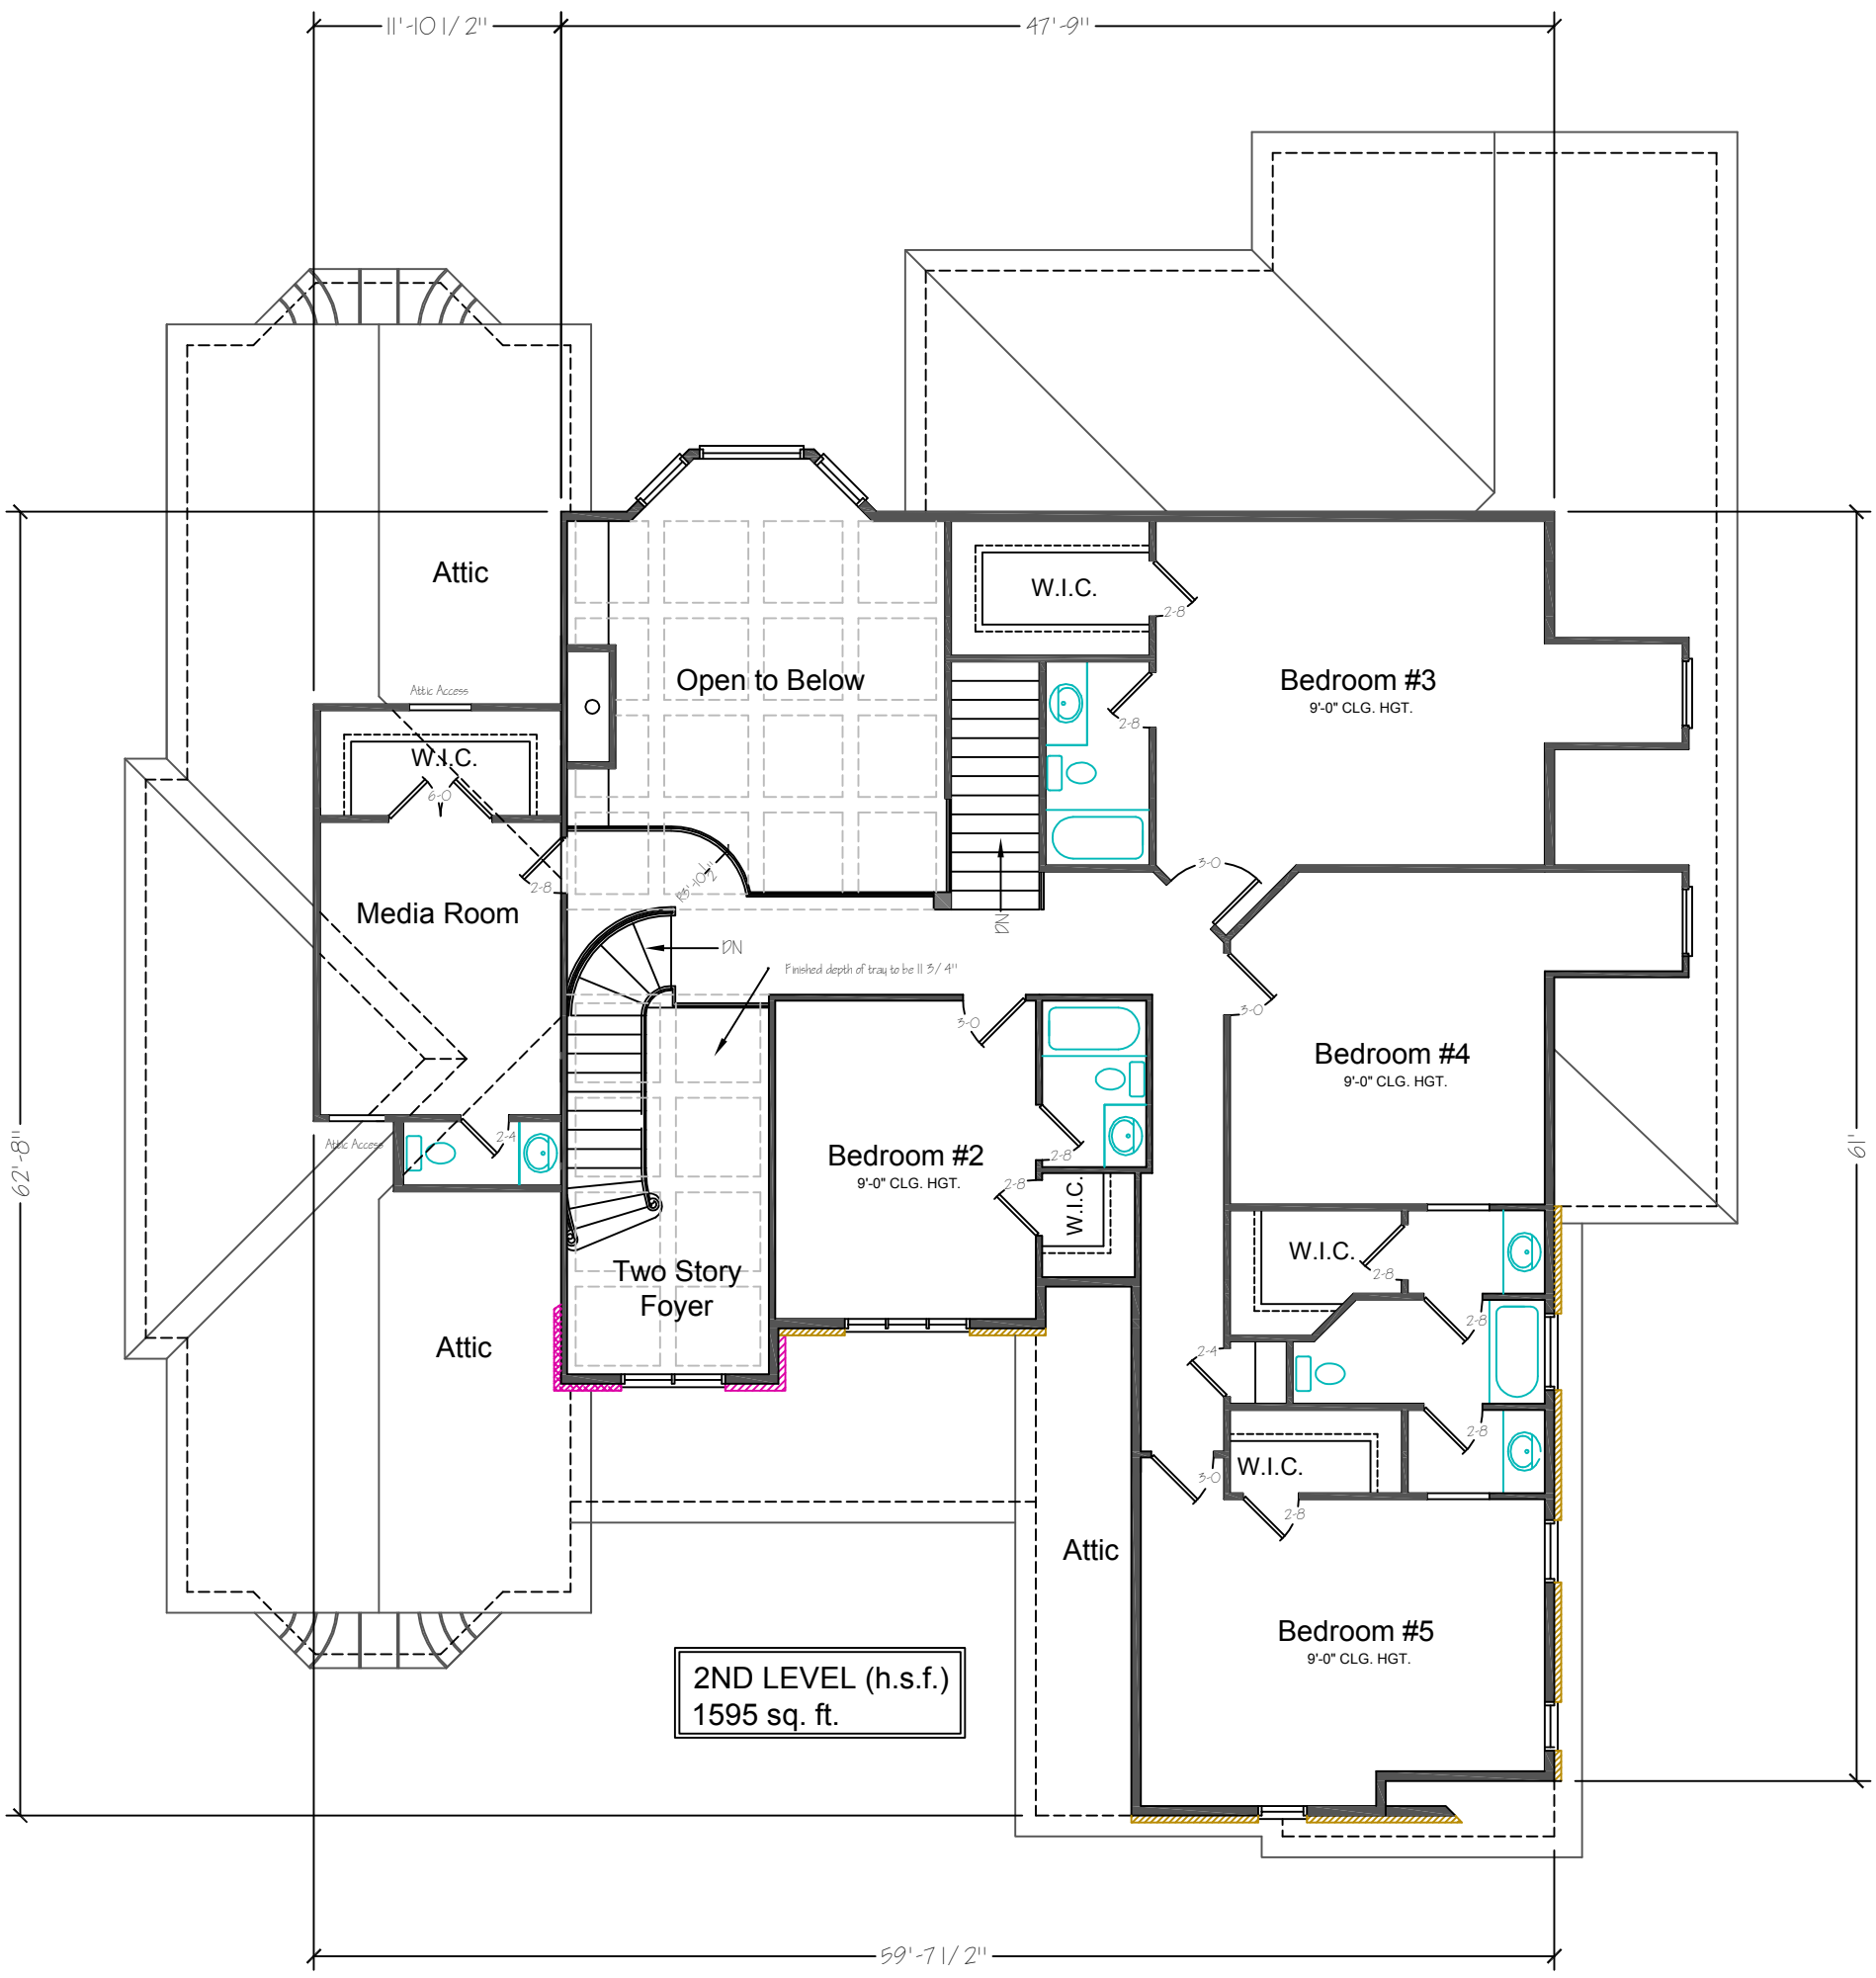

SECOND LEVEL FLOOR PLAN

"The Cambridge"

SCALE: N.T.S.